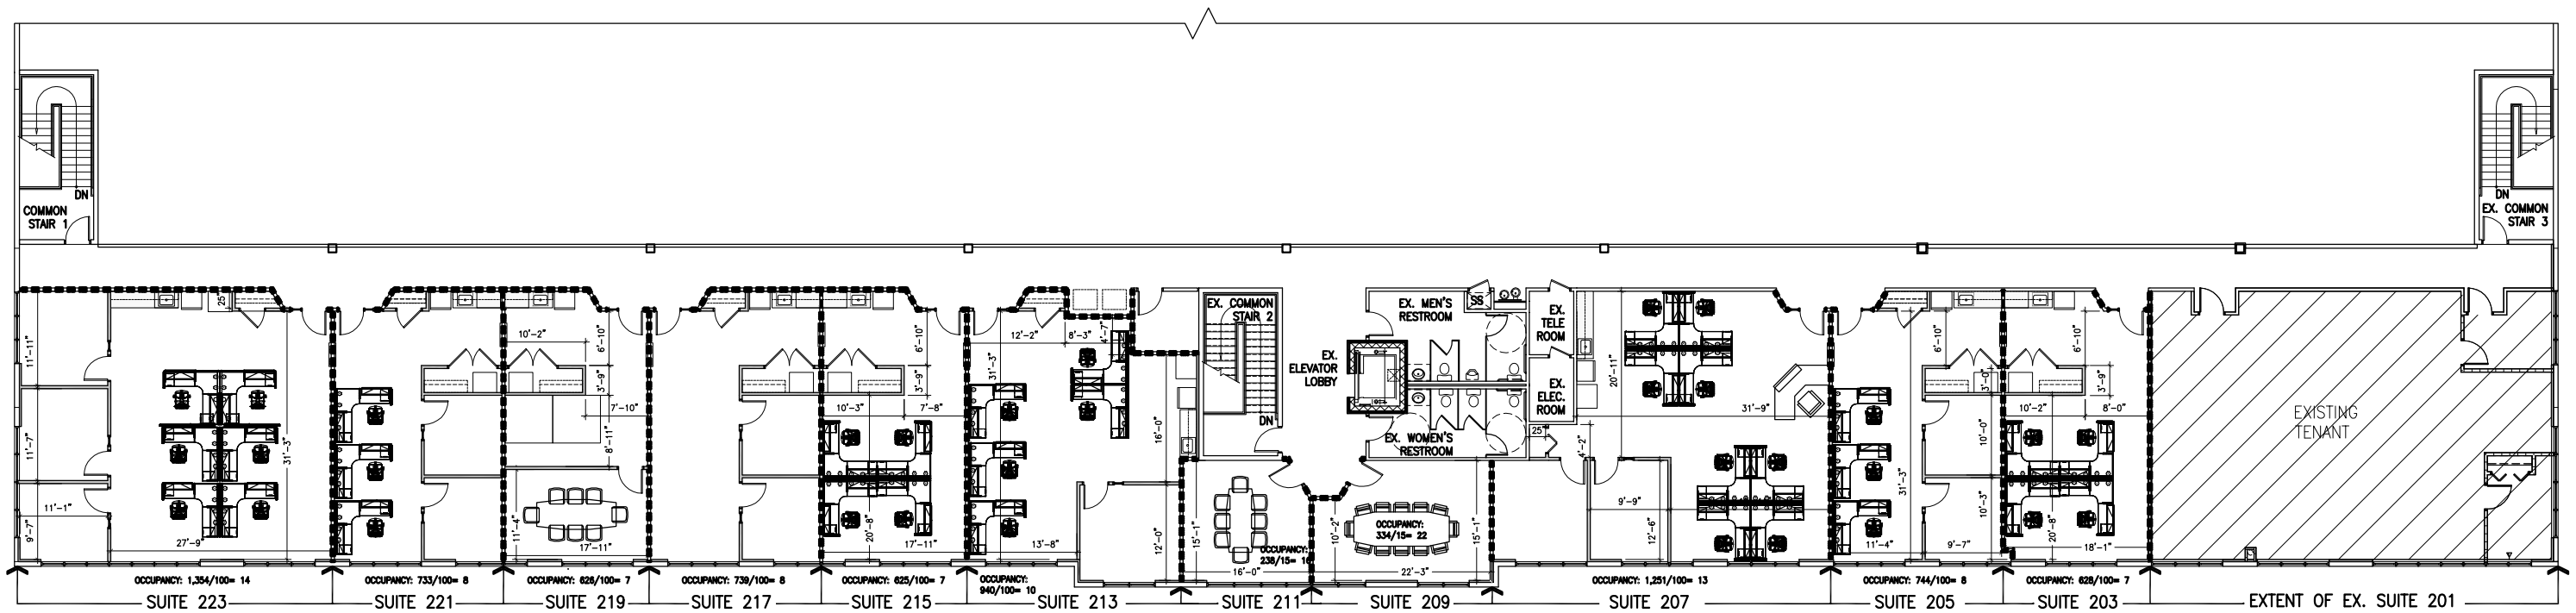

NOT TO SCALE

BEERYRIO
ARCHITECTURE+INTERIORS
8001 BRADDOCK ROAD 4TH FLOOR SPRINGFIELD VA 22151
(P) 703.426.9057 www.beeryrio.com (F) 703.426.9280

PROJECT: SECOND FLOOR SUITES
PRINCE WILLIAM COMMONS BUILDING 10

DATE: 09.16.10 JOB NO: 04109